

MONUMENT RECORD
State of Indiana - County of Monroe

Section: 34


Township: 10 North

Range: 2 West

Corner ID: Be Bl M-21

Monument Description & Remarks: Found 5/8" Rebar with yellow cap marked "Bynum Fanyo R.L.S 0487" (set by Kevin Potter) at NW corner of section. Rebar was found at corner of old barbed wire fencing, mostly fallen.

References on file in the County Surveyor's Office: Referenced by Mike Mundy. Also, see tie sheet dated 3/15/83 (attached).

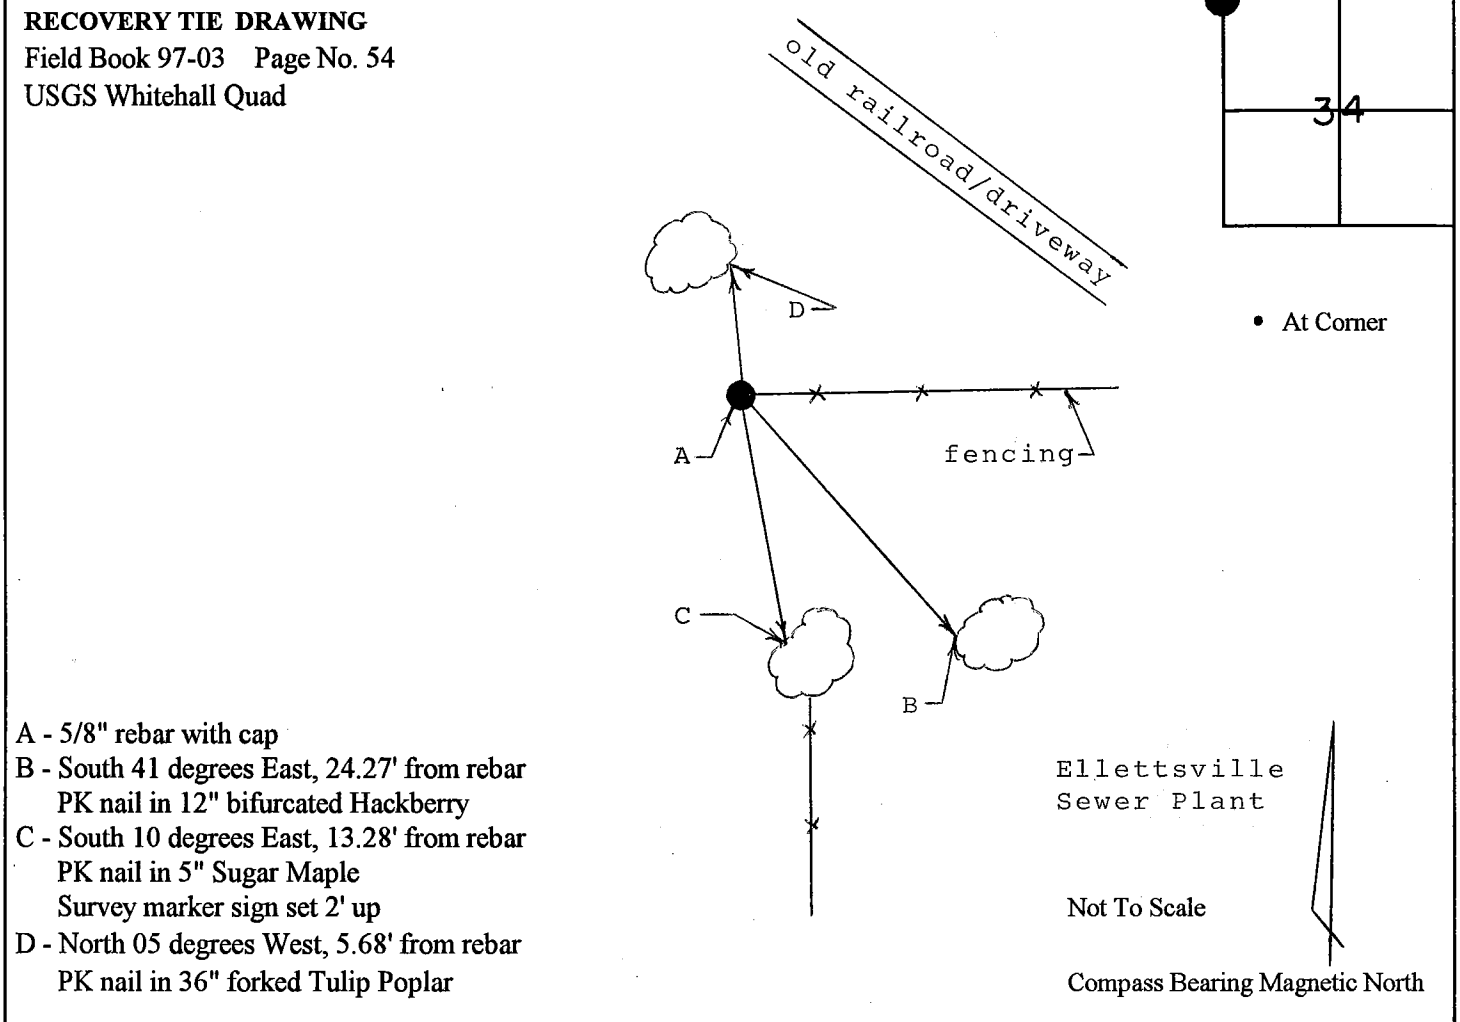

I, Kevin P. Enright, Monroe County Surveyor, hereby certify that this document was prepared under my direction in accordance with the provisions of Section 36-2-1 of the Indiana Code; and the above data is given under my hand and seal this 14th day of November, 1997.

Kevin P. Enright

SEAL

MONROE COUNTY INDIANA

SEAL

SURVEYOR REVIEW BOARD

Administered by: Surveyor Review Board

CORNER I.D.

M - 21

MONUMENT RECORD


STATE OF INDIANA - COUNTY OF MONROE

SECTION 33, TOWNSHIP 10 NORTH, RANGE 2 WEST

MONUMENT DESCRIPTION & REMARKS

FOUND LIMESTONE STONE SOLID IN GROUND 0.45 FT. X 0.45 FT. X
0.80 FT. TALL WITH AN " X " ON THE TOP

RECOVERY TIE DRAWING

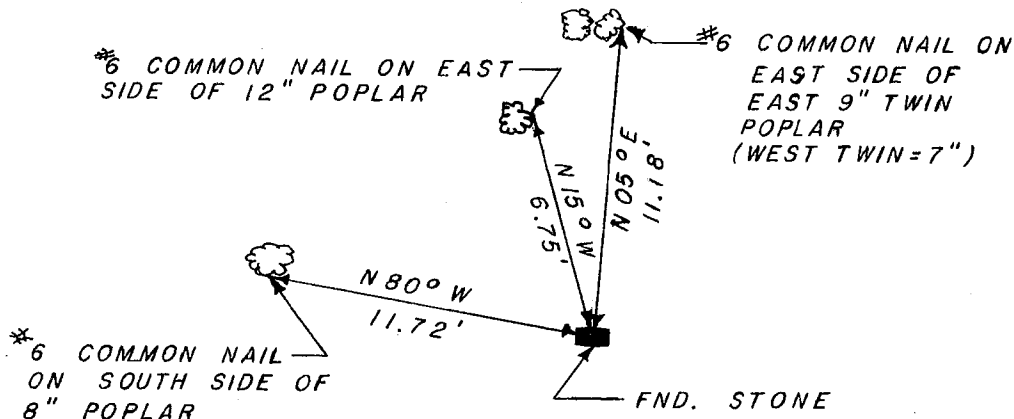

(●) AT CORNER



NOT TO SCALE

This stone is
INCORRECT ...
holding POTTER
REBAR FOR CORNER.
see Twp. File

Will Reset
Stone in near
Future ... per
M. FRILEY, Co.
Surveyor, 6-1-95

STATE OF INDIANA

COUNTY OF MONROE

I, EDMUND O. FARKAS HEREBY CERTIFY THAT THIS
DOCUMENT WAS PREPARED UNDER MY DIRECTION IN ACCORDANCE
WITH THE PROVISIONS OF SECTION 17-3-64-4 - 17-3-64-8 OF
THE INDIANA CODE, BEING ACTS OF 1965, CHAPTER 319; AND
THE ABOVE DATA IS GIVEN UNDER MY HAND AND SEAL
THIS 15 TH. DAY OF MARCH, 1983 A.D.

SPACE
RESERVED
FOR
RECORDING
OFFICER.

INDIANA REGISTERED LAND SURVEYOR NO. _____

OR _____

UNITED STATES GOVERNMENT AGENCY

TOWNSHIP:
BEAN BLOSSOM

CORNER I.D.